11400 South SPUI

Preliminary Landscape Concept 04-01-09

Scale: 1"=30'

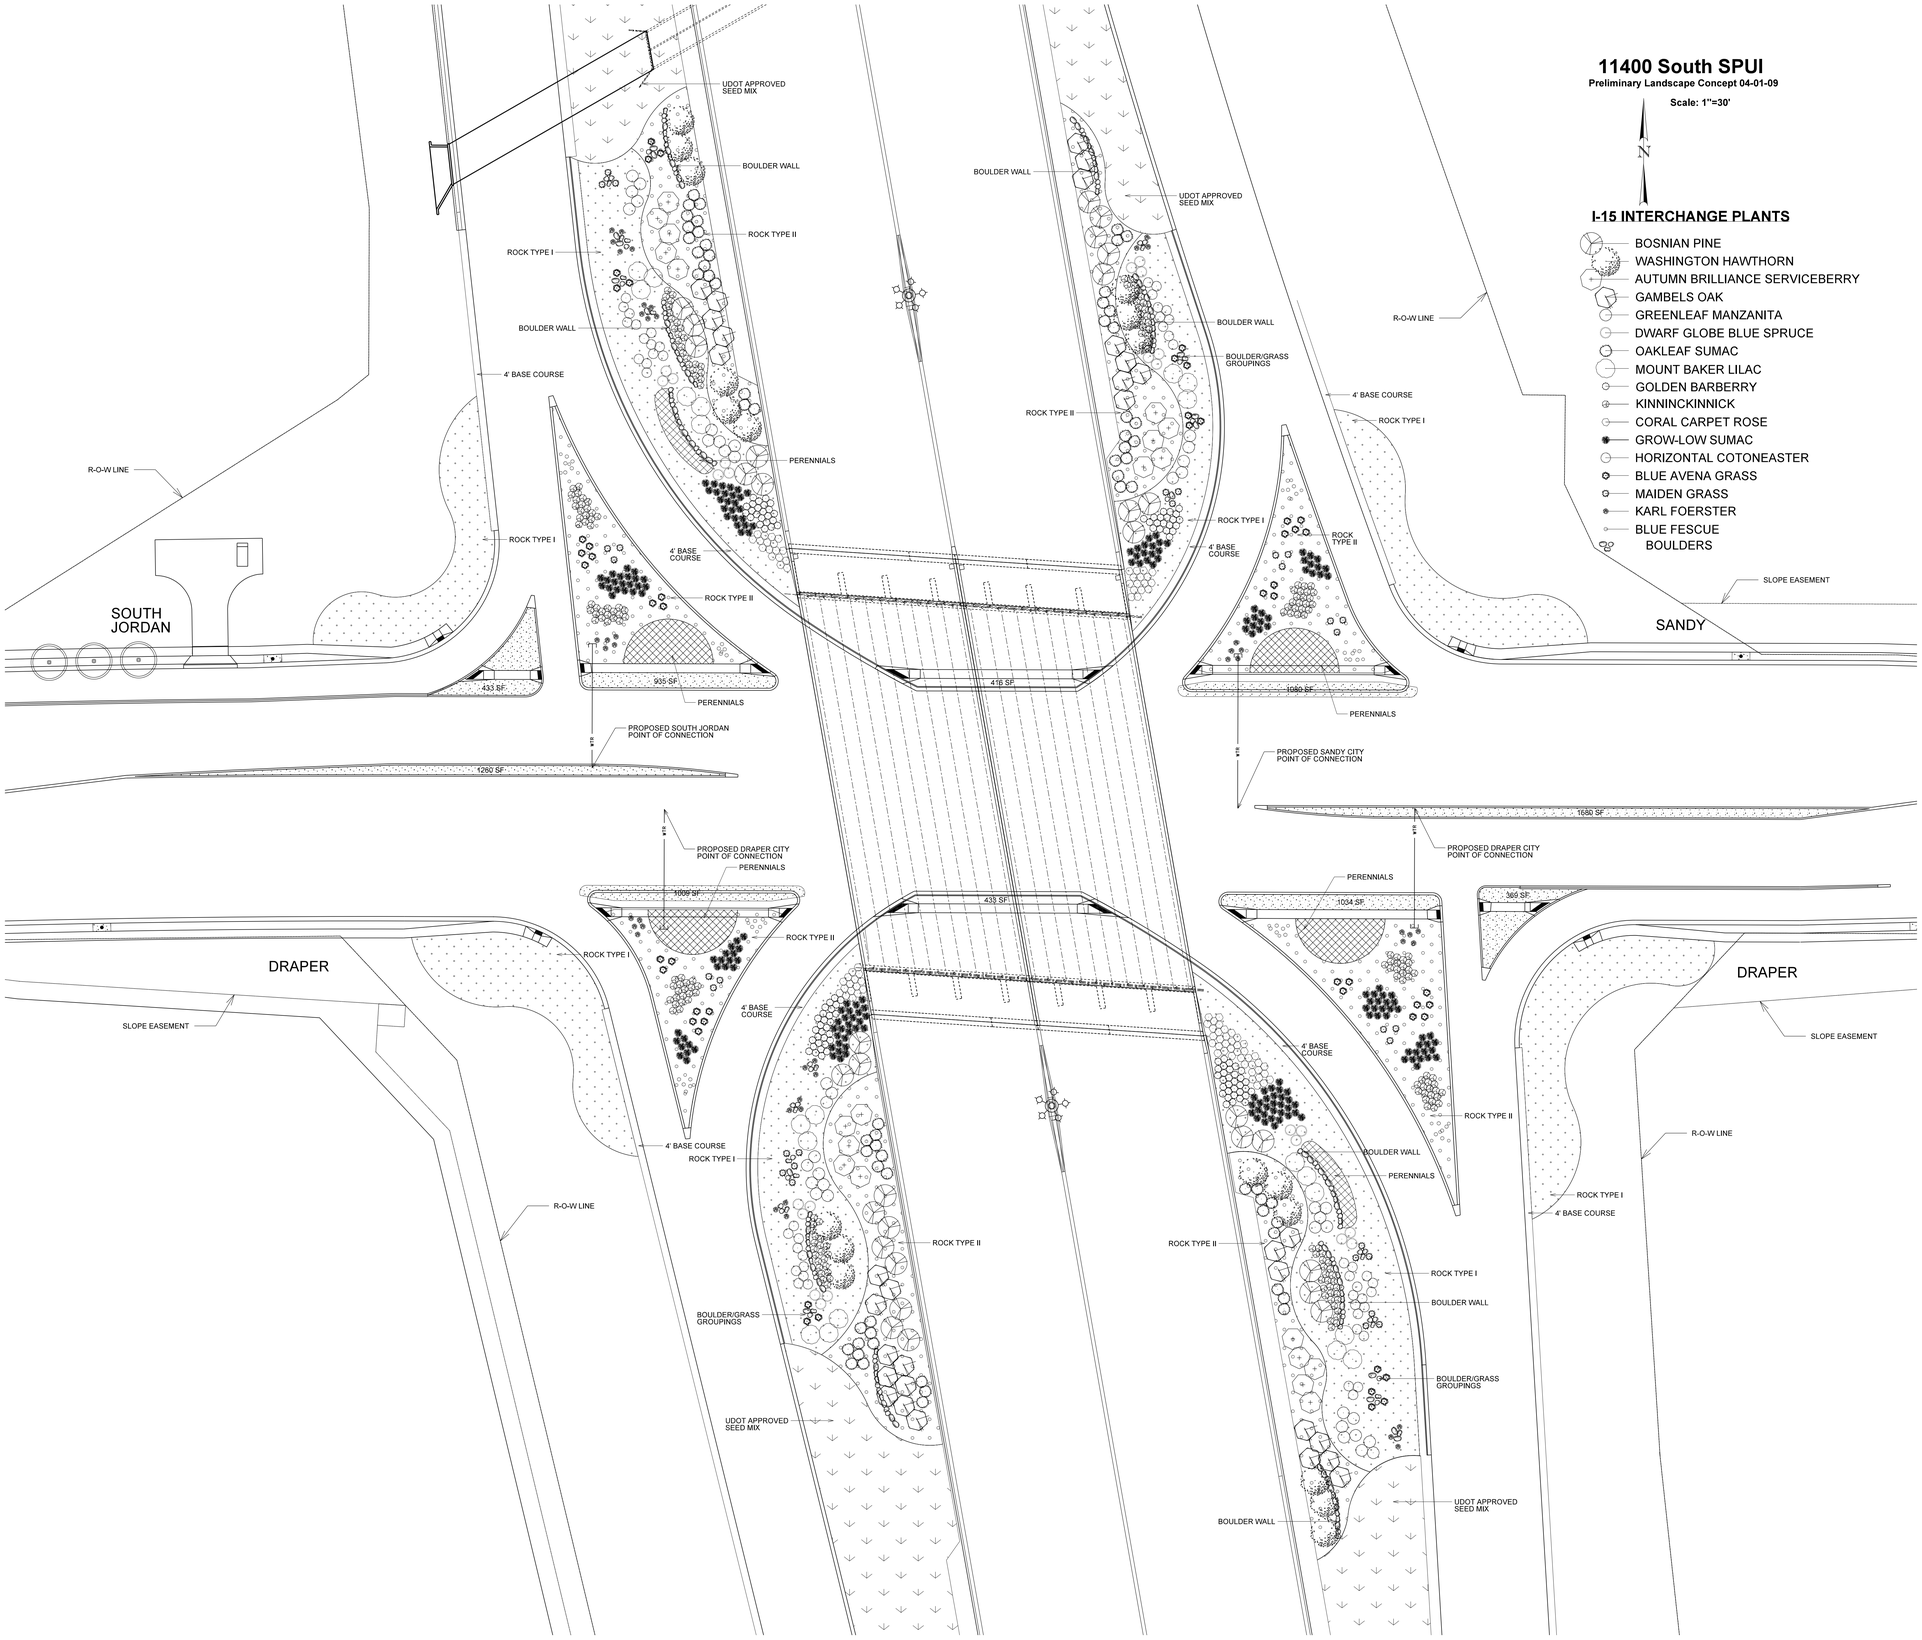

I-15 INTERCHANGE PLANTS

- BOSNIAN PINE
- WASHINGTON HAWTHORN
- AUTUMN BRILLIANCE SERVICEBERRY
- GAMBELS OAK
- GREENLEAF MANZANITA
- DWARF GLOBE BLUE SPRUCE
- OAKLEAF SUMAC
- MOUNT BAKER LILAC
- GOLDEN BARBERRY
- KINNINCKINNICK
- CORAL CARPET ROSE
- GROW-LOW SUMAC
- HORIZONTAL COTONEASTER
- BLUE AVENA GRASS
- MAIDEN GRASS
- KARL FOERSTER
- BLUE FESCUE
- BOULDERS