Potential Roadway Design Option #1
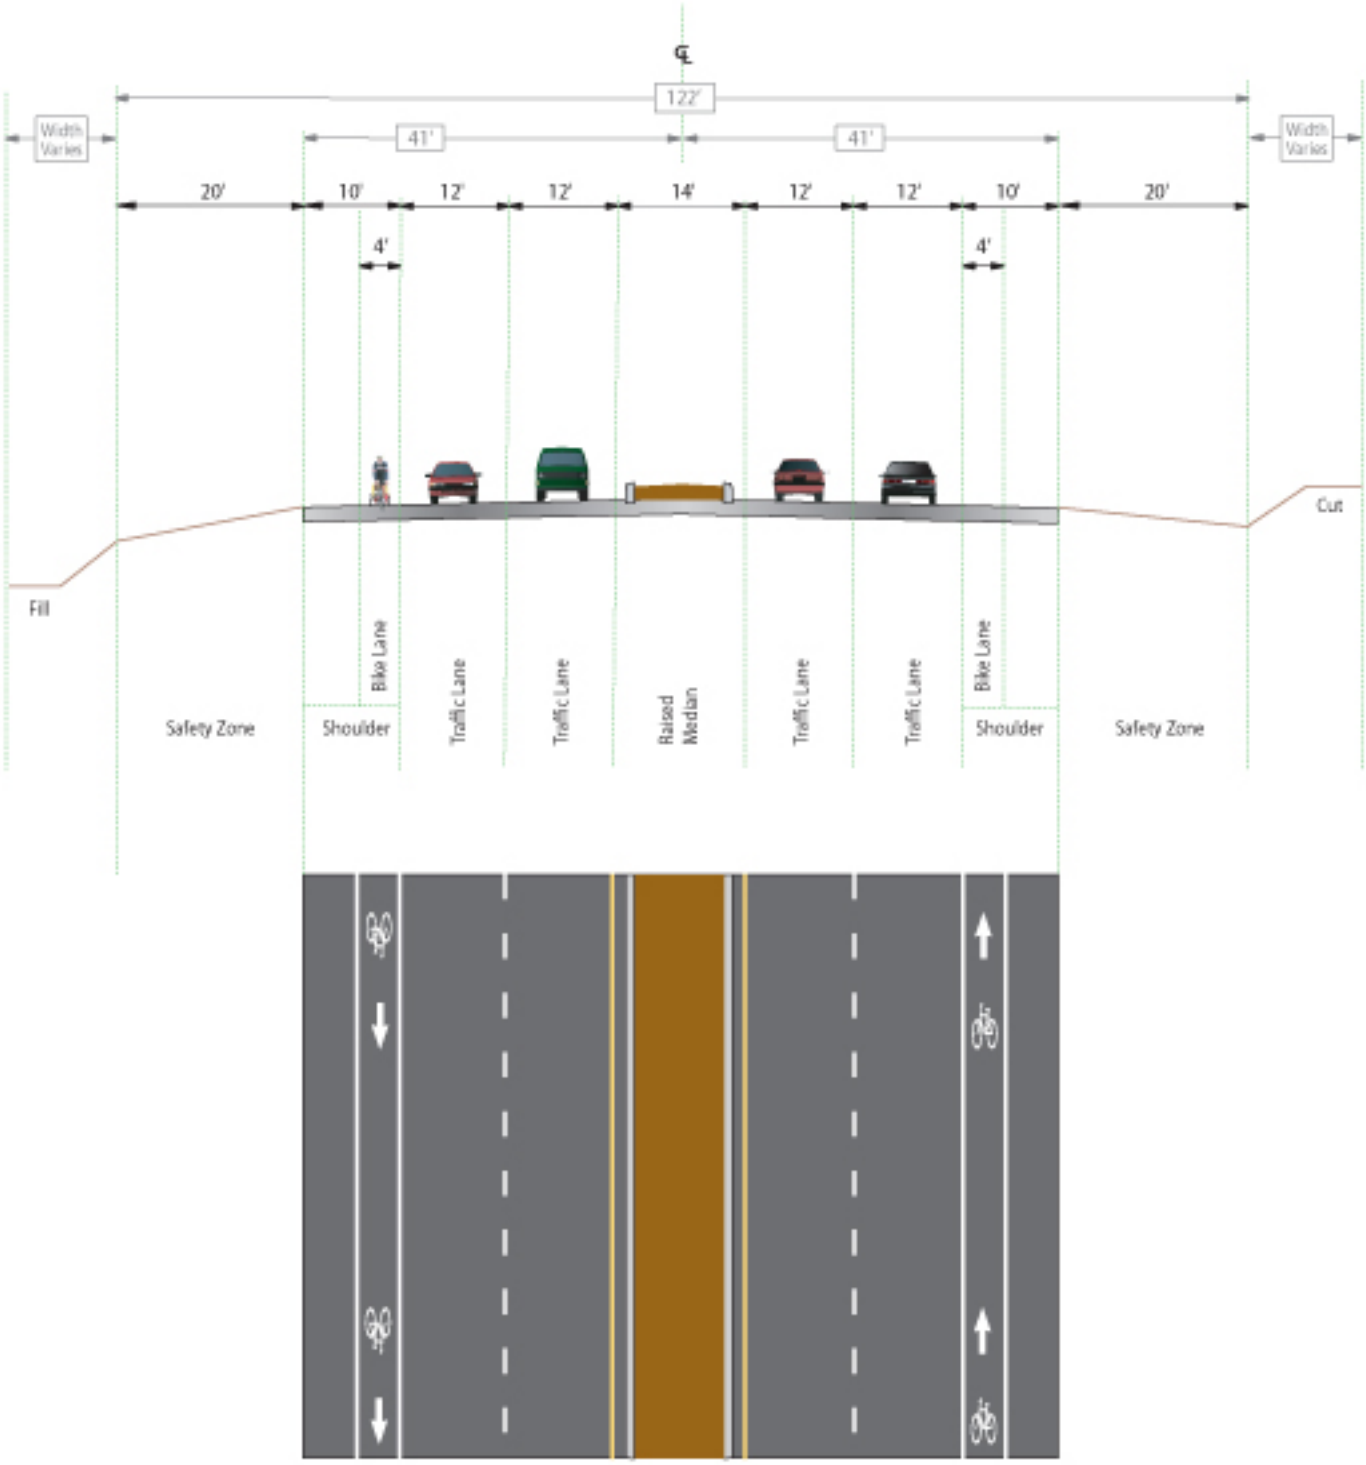
4-Lane Roadway with Raised Median