Potential Roadway Design Option #4

4-Lane Roadway with Left Turn Lane
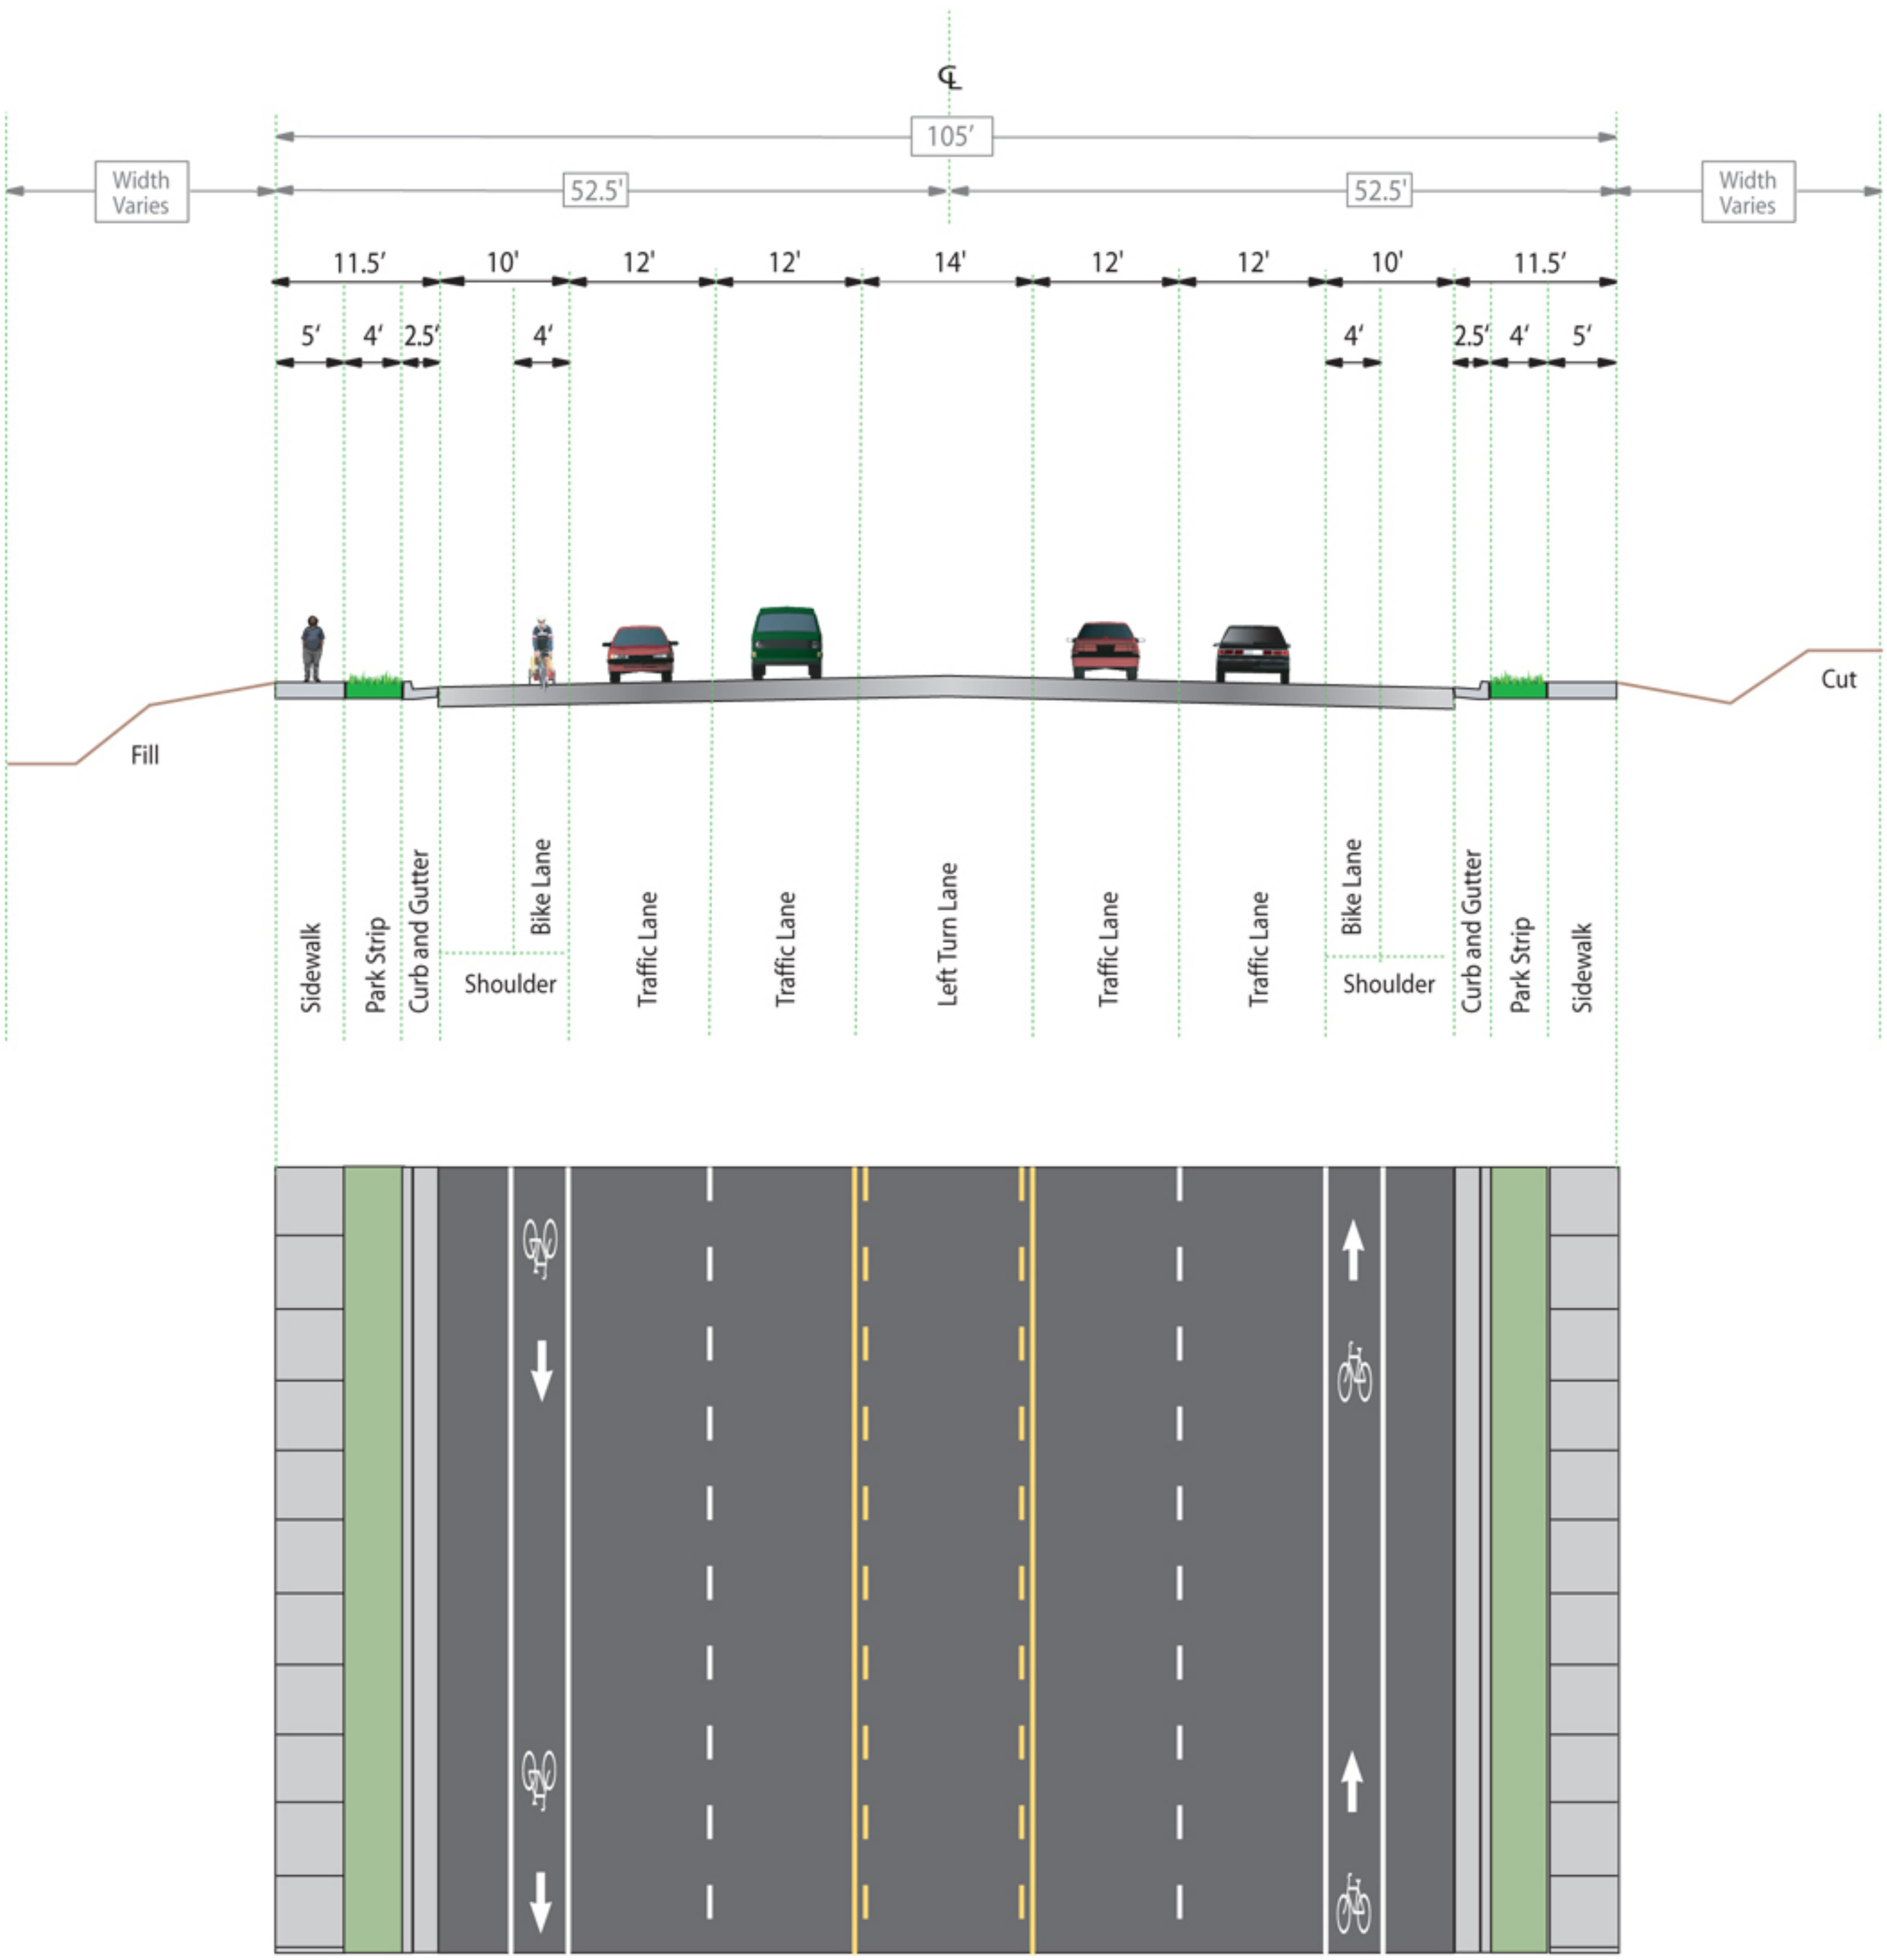
Facility includes curb, gutter, park strip and sidewalk