LEHI EAST

200 100 0 200

PRELIMINARY

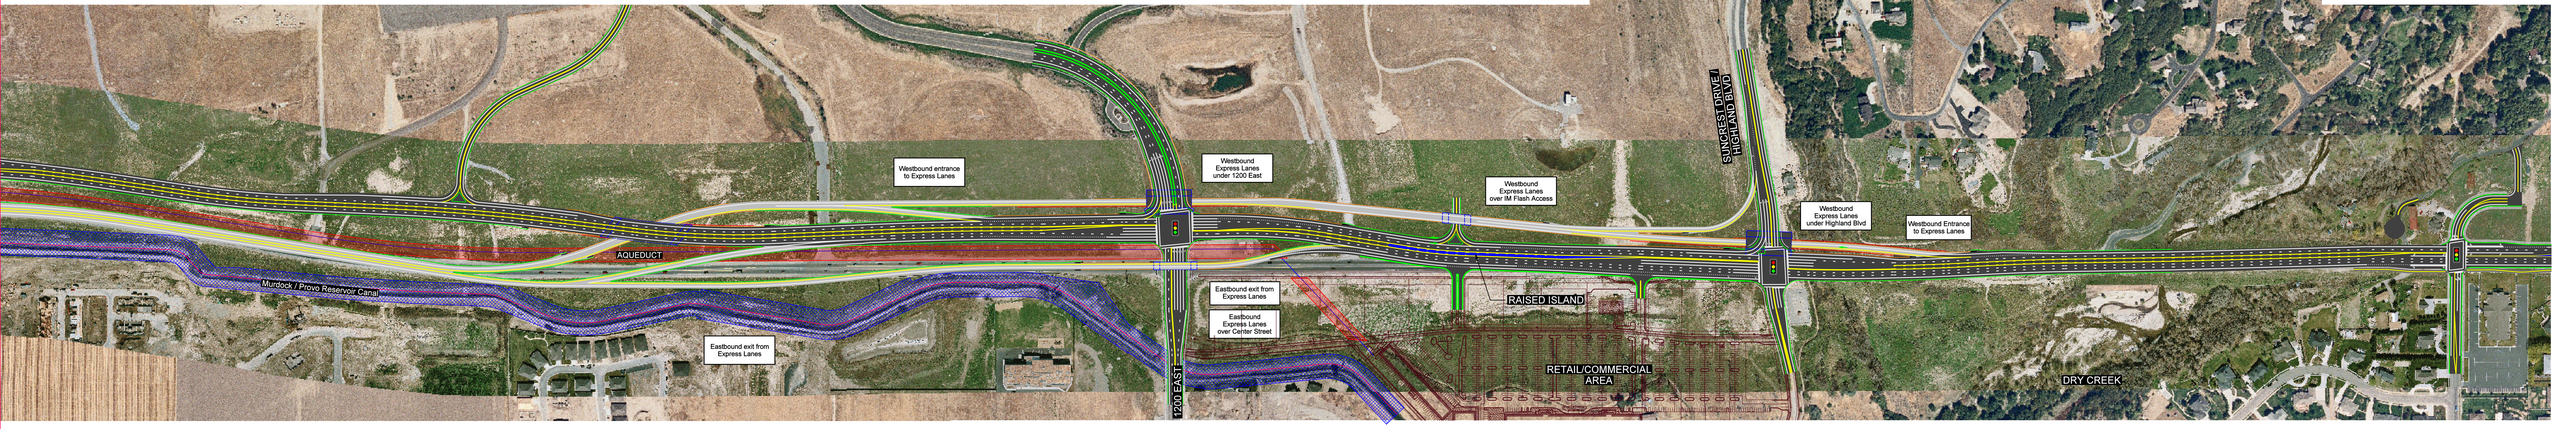

200 100 0 200

PRELIMINARY

LEHI EAST

LEHI EAST