MAP C

SPLIT EXPRESS LANES OPTION

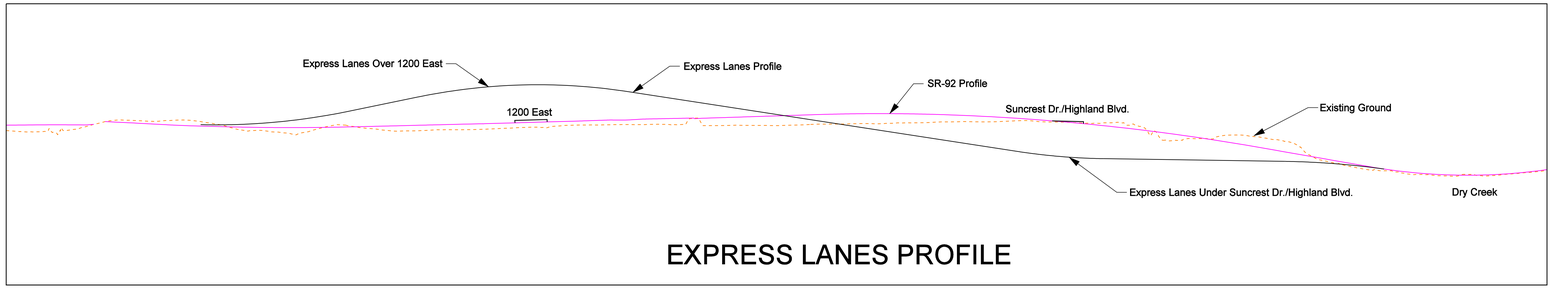
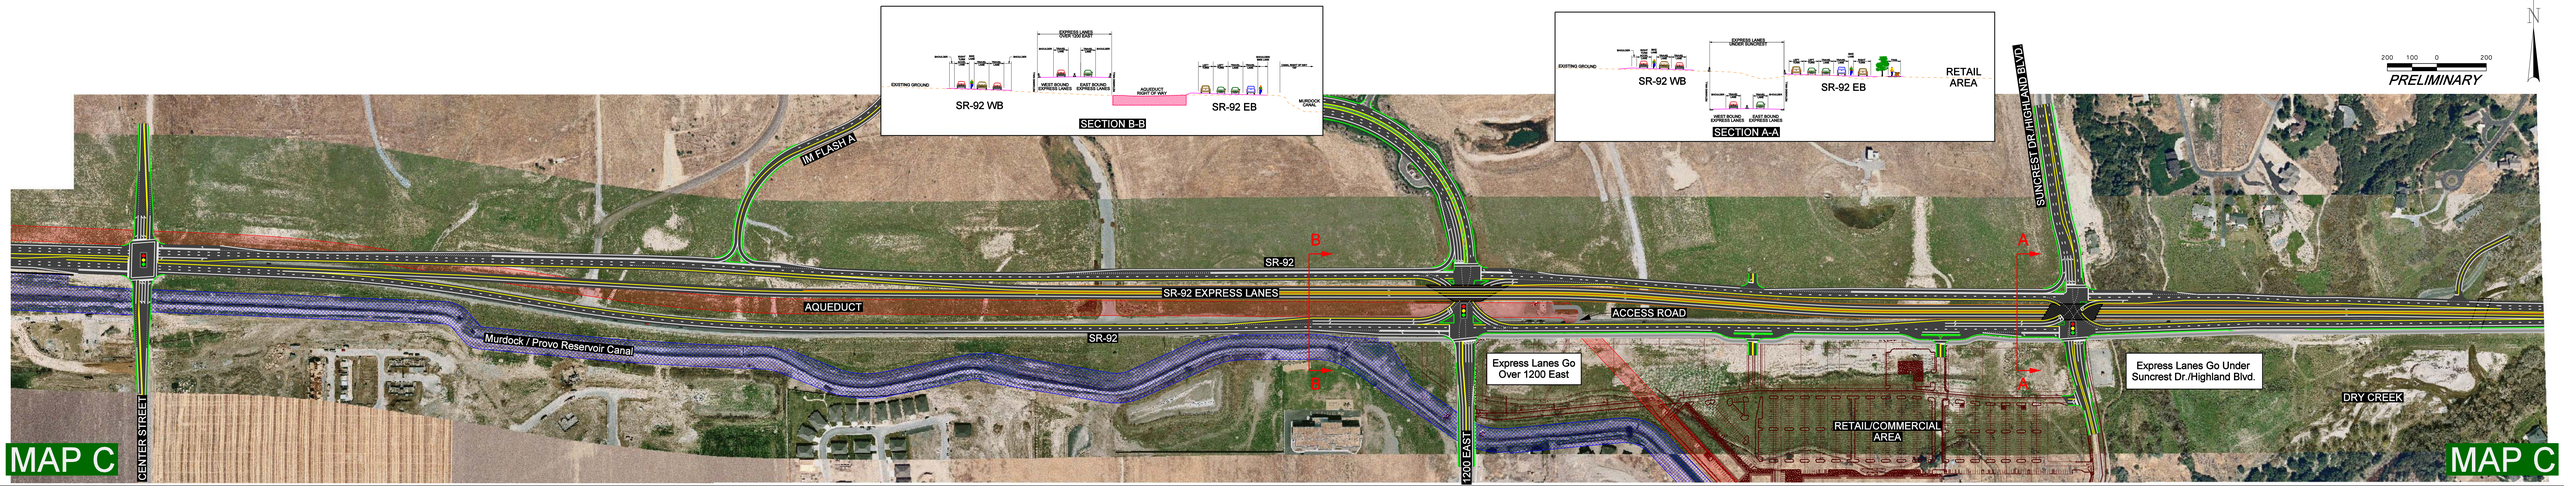
EXPRESS LANES PROFILE