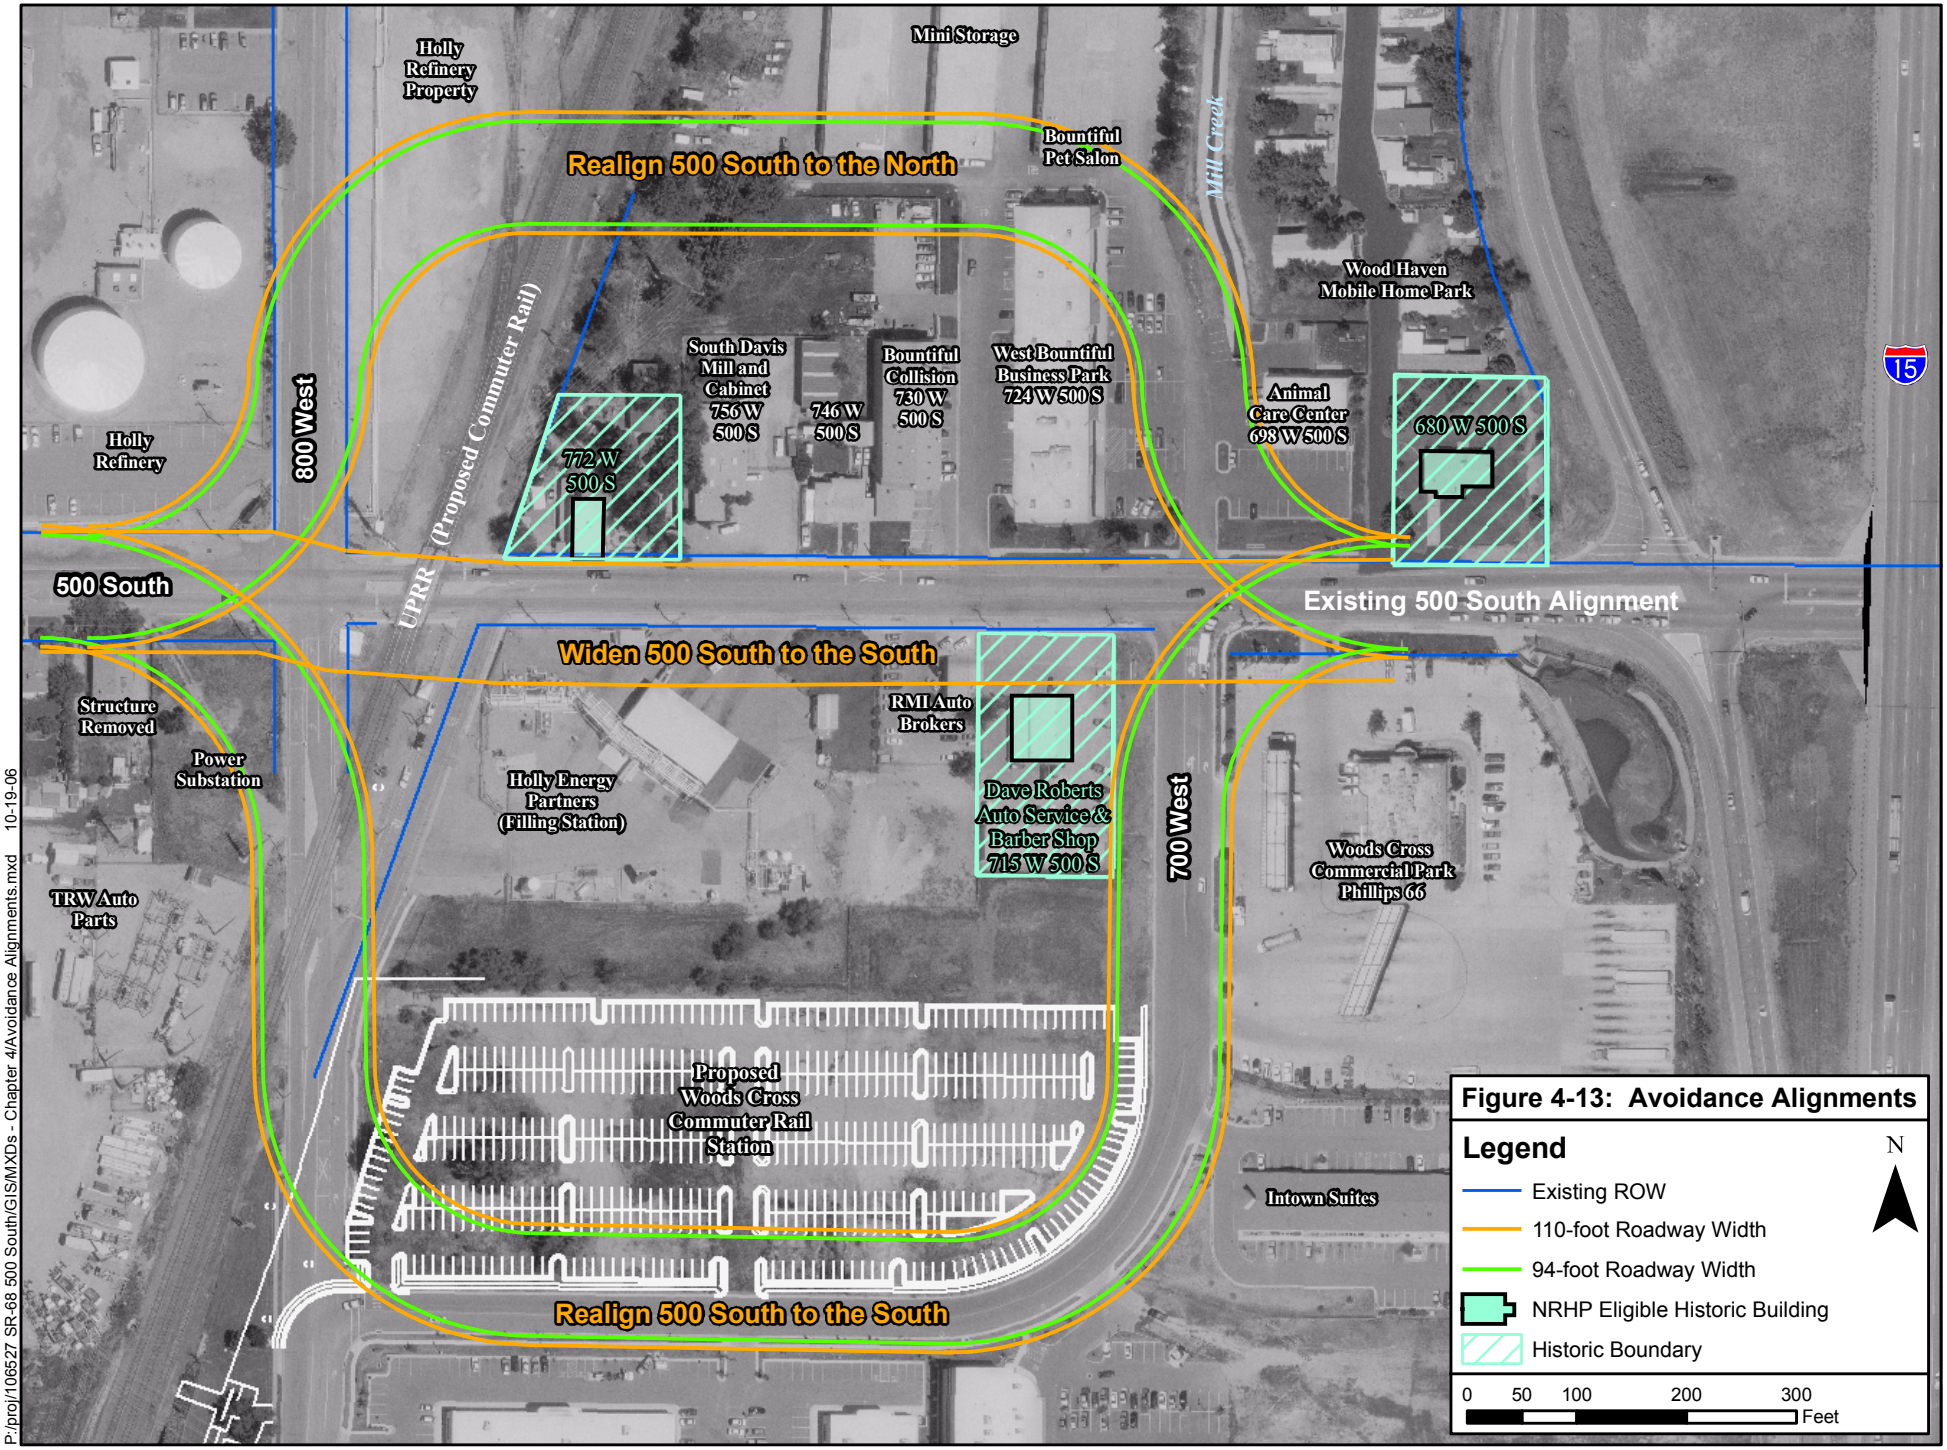

Figure 4-13: Avoidance Alignments

P:/proj/106527 SR-68 500 South/GIS/MXDs - Chapter 4/Avoidance Alignments.mxd 10-19-06