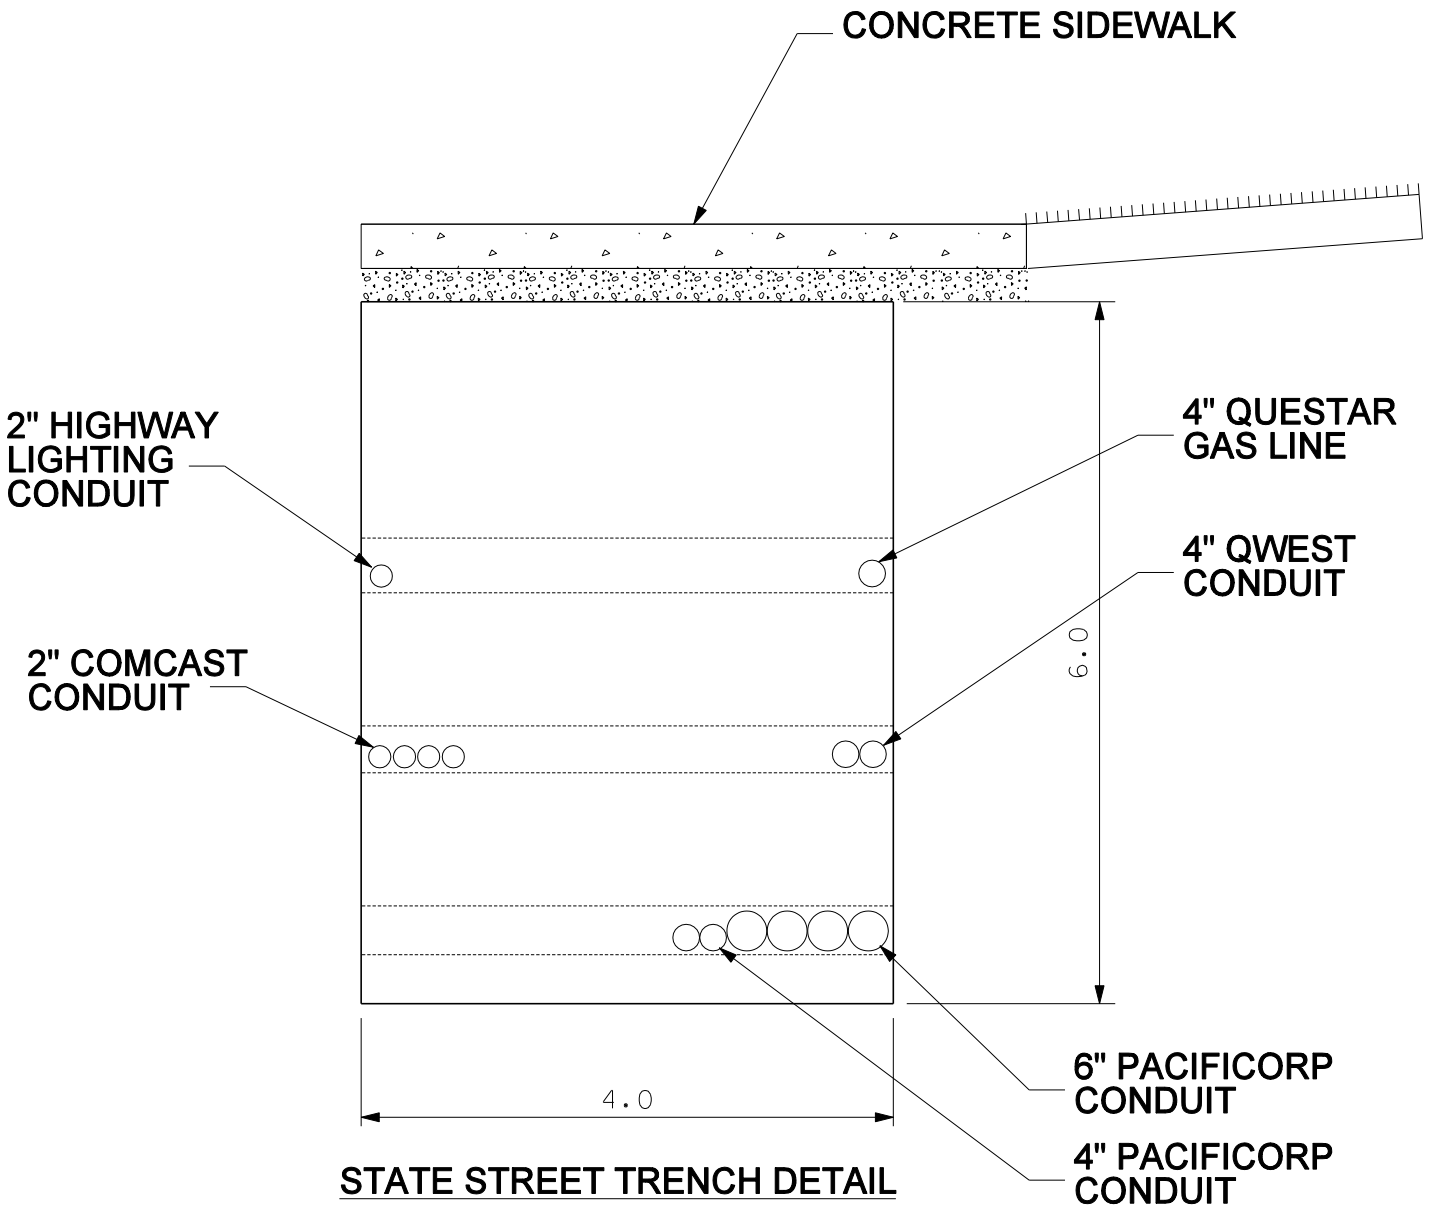

STATE STREET TRENCH DETAIL

RIGHT (EAST)

Not to Scale