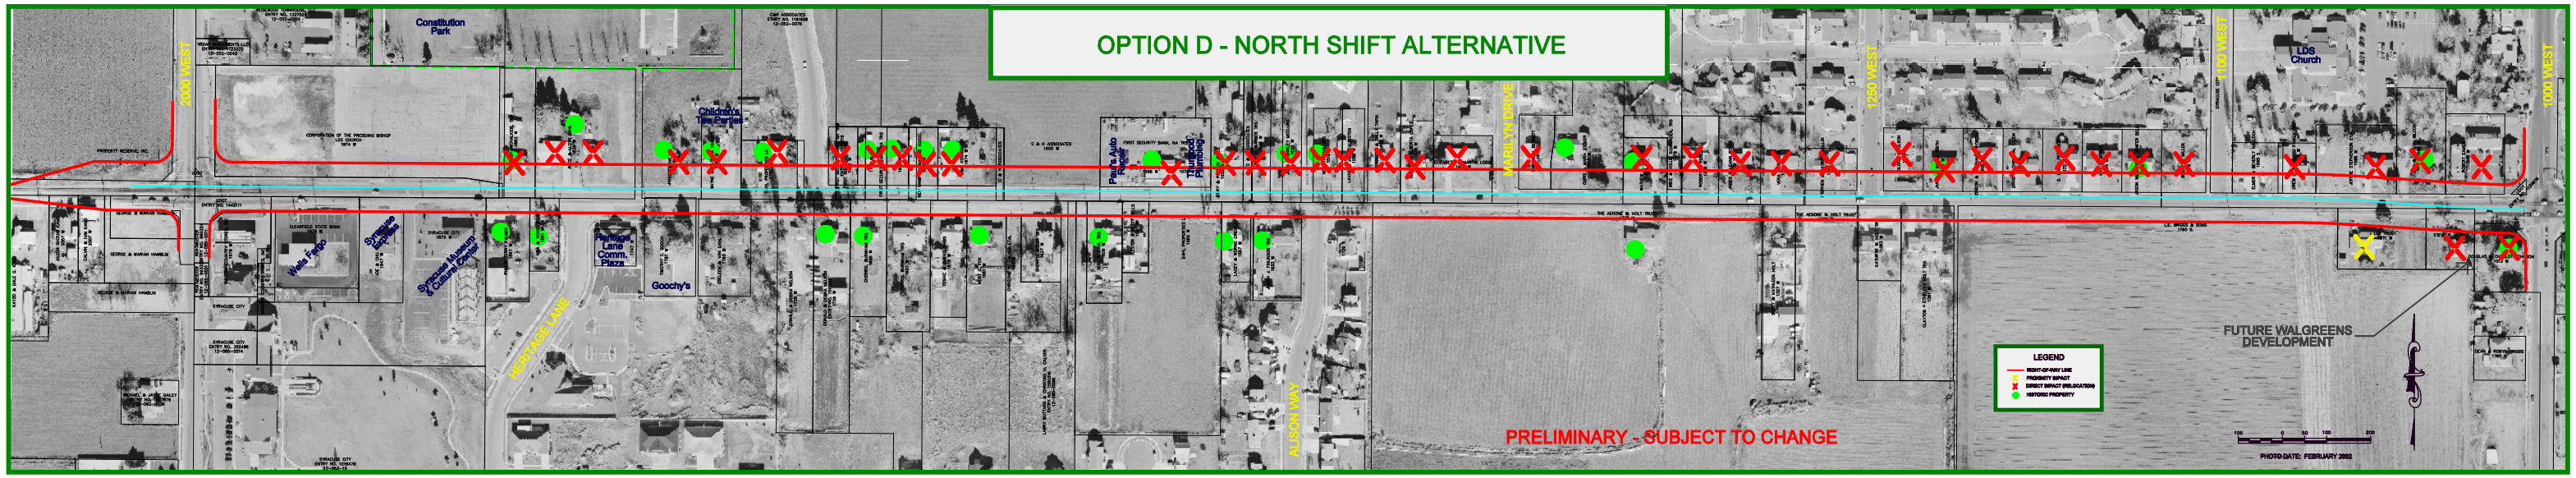
OPTION D - NORTH SHIFT ALTERNATIVE
Constitution Park
2000 WEST
Children's Tea Parties
Paul's Auto Repair
Thurgood Plumbing
MARILYN DRIVE
1250 WEST
1100 WEST
1000 WEST
LDS Church
Wells Fargo
Syracuse Express
Syracuse Museum & Cultural Center
Heritage Lane Comm. Plaza
Goochy's
HERITAGE LANE
ALISON WAY
FUTURE WALGREENS DEVELOPMENT
LEGEND
PRELIMINARY - SUBJECT TO CHANGE
PHOTO DATE: FEBRUARY 2002

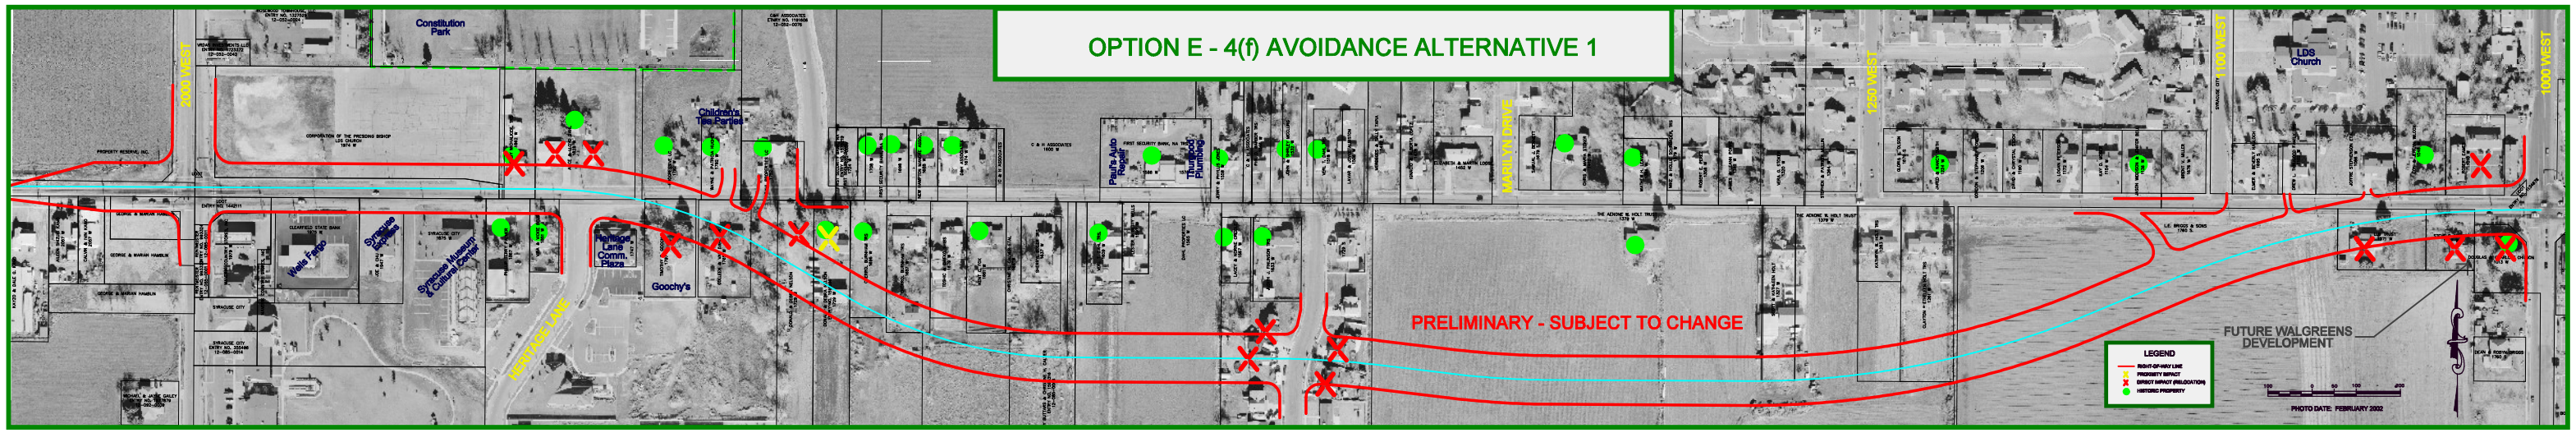
OPTION E - 4(f) AVOIDANCE ALTERNATIVE 1
Constitution Park
2000 WEST
Children's Tea Parties
Paul's Auto Repair
Thurgood Plumbing
MARILYN DRIVE
1250 WEST
1100 WEST
1000 WEST
LDS Church
Wells Fargo
Syracuse Express
Syracuse Museum & Cultural Center
Heritage Lane Comm. Plaza
Goochy's
HERITAGE LANE
PRELIMINARY - SUBJECT TO CHANGE
FUTURE WALGREENS DEVELOPMENT
LEGEND
PHOTO DATE: FEBRUARY 2002

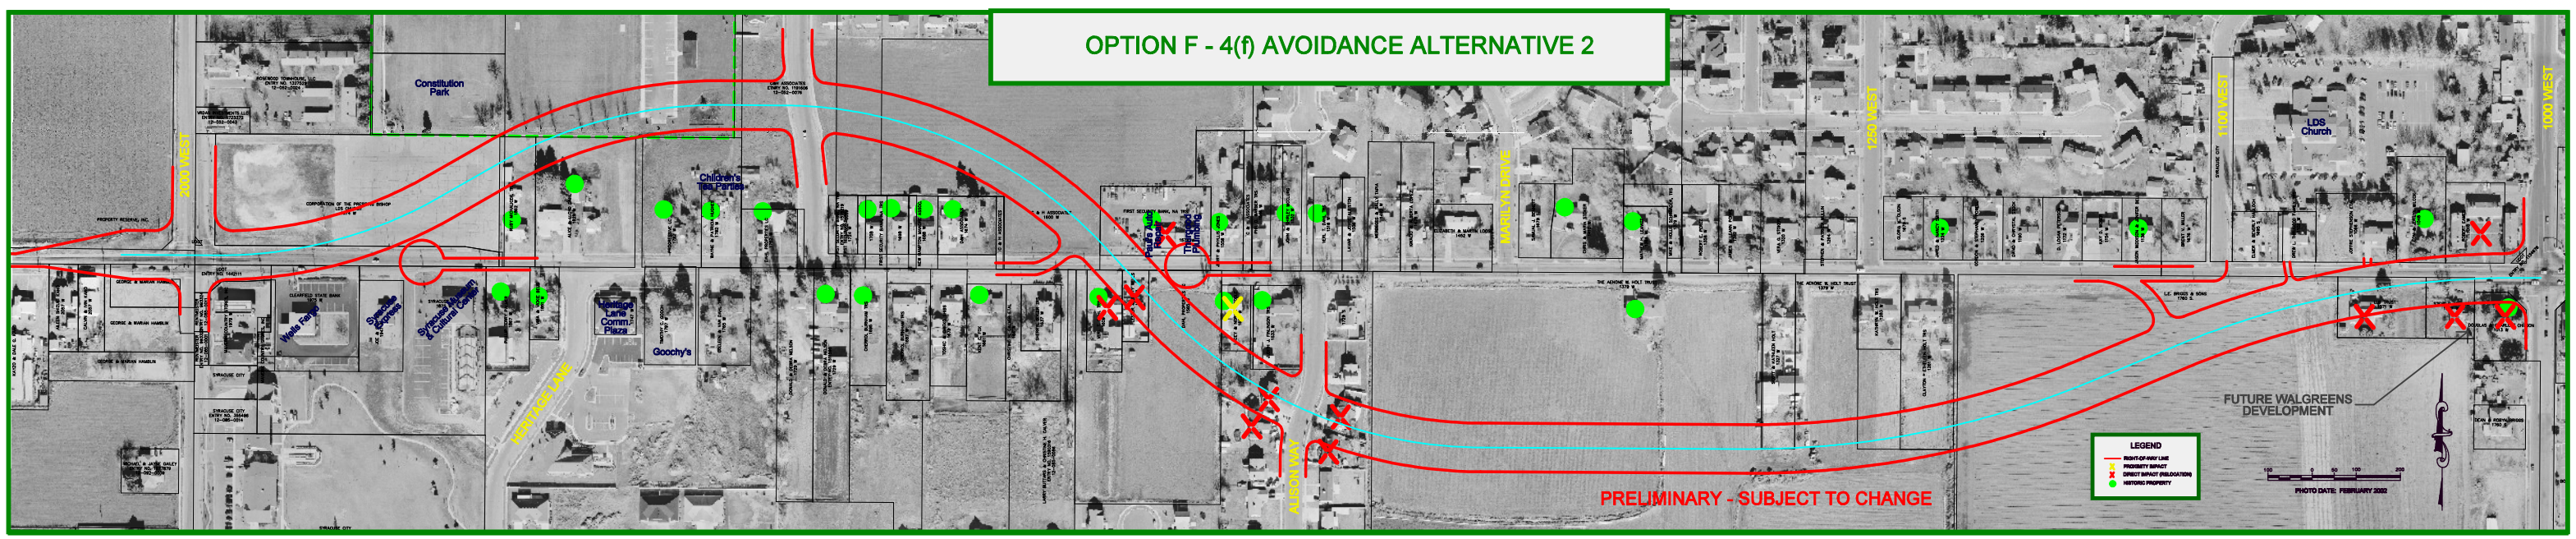
OPTION F - 4(f) AVOIDANCE ALTERNATIVE 2
Constitution Park
2000 WEST
Children's Tea Parties
Paul's Auto Repair
Thurgood Plumbing
MARILYN DRIVE
1250 WEST
1100 WEST
1000 WEST
LDS Church
Wells Fargo
Syracuse Express
Syracuse Museum & Cultural Center
Heritage Lane Comm. Plaza
Goochy's
HERITAGE LANE
ALISON WAY
FUTURE WALGREENS DEVELOPMENT
LEGEND
PRELIMINARY - SUBJECT TO CHANGE
PHOTO DATE: FEBRUARY 2002