ALTERNATIVE C

SYRACUSE ROAD 110-FT TYPICAL SECTION WITH UNDERGROUND POWER
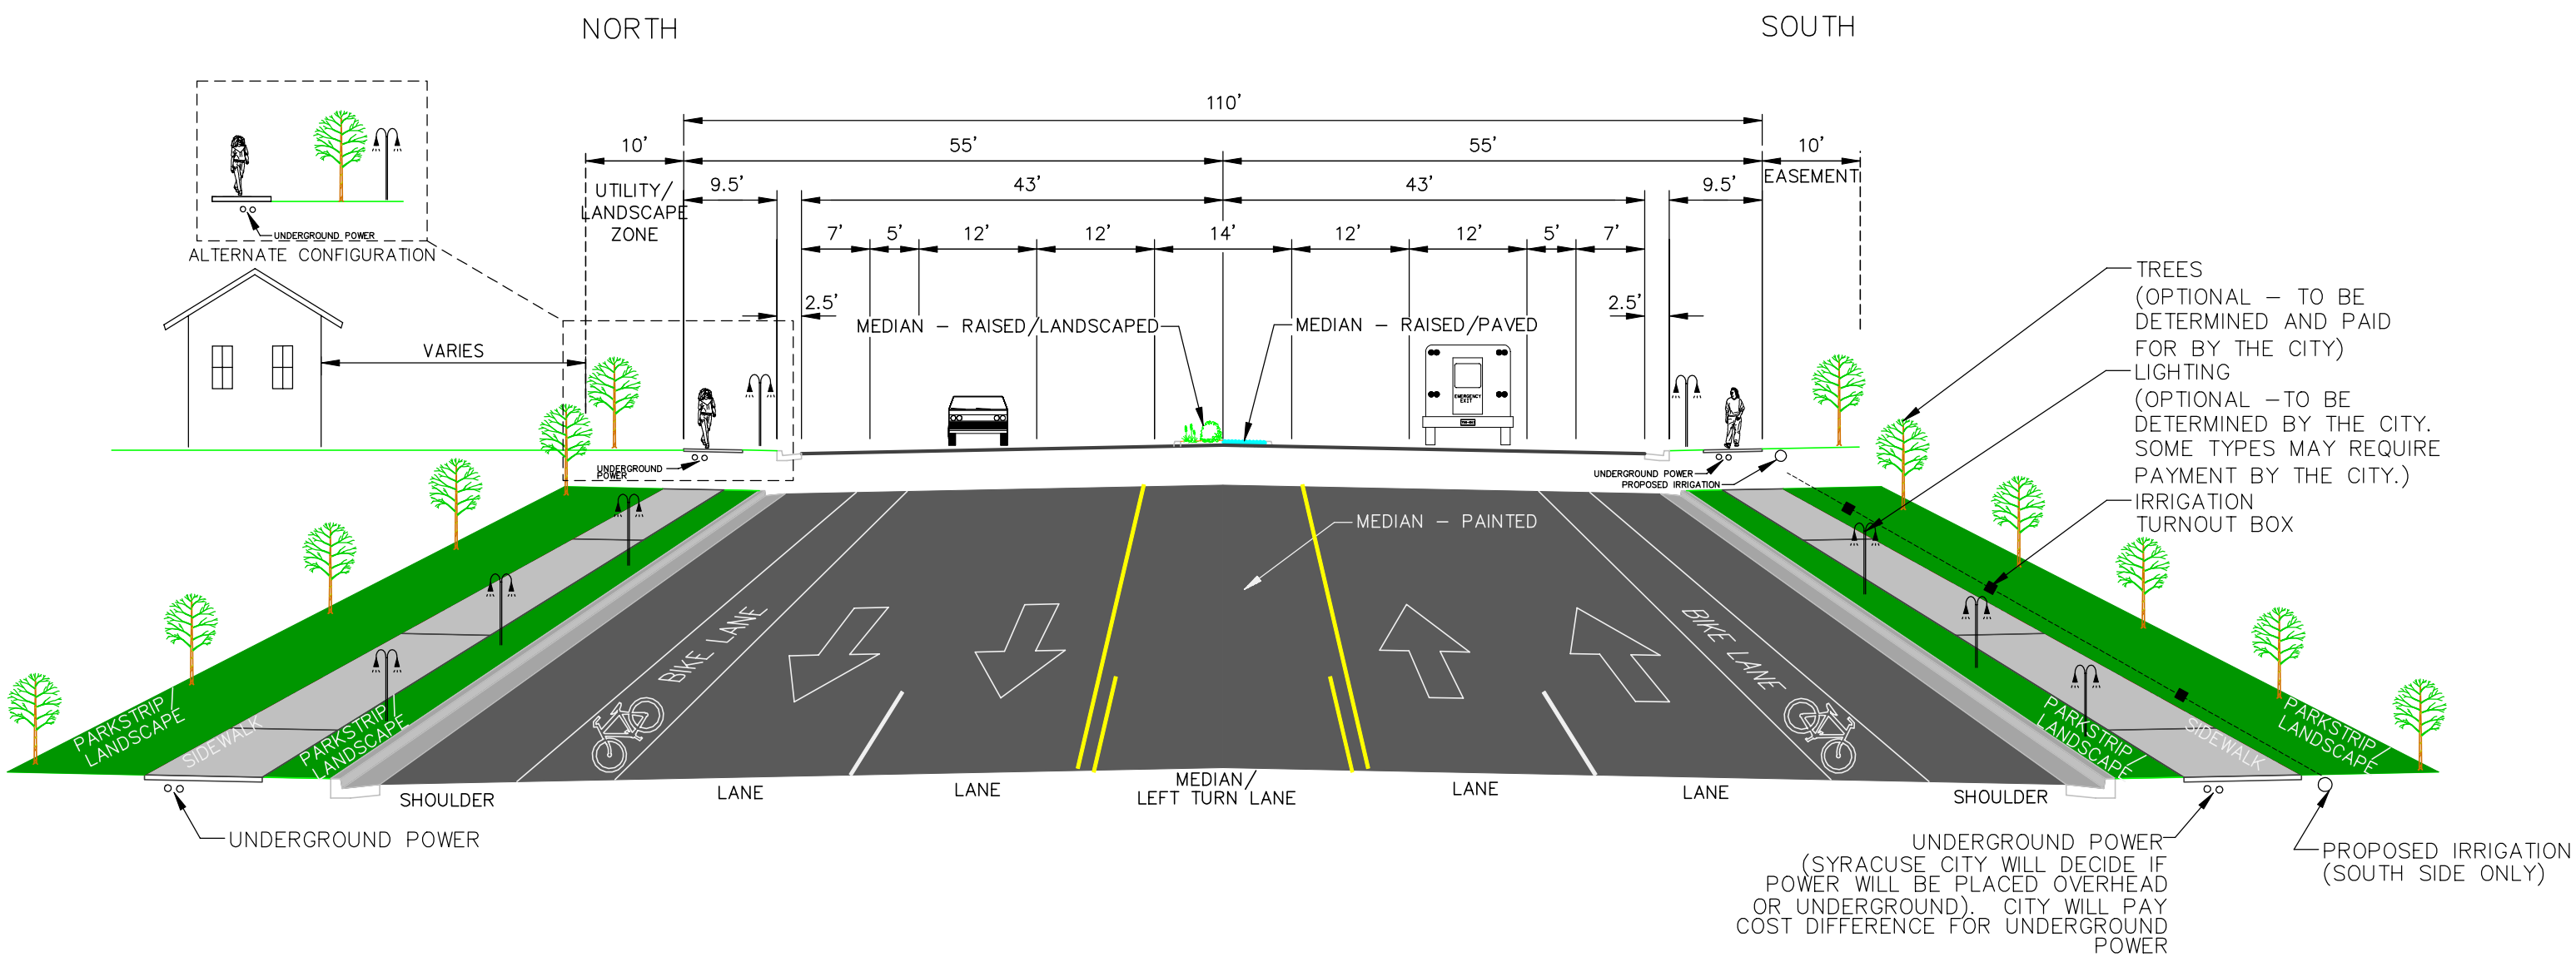
DESIGN SPEED 45 mph