ALTERNATIVE D
SYRACUSE ROAD 110-FT TYPICAL SECTION
WITH OVERHEAD POWER
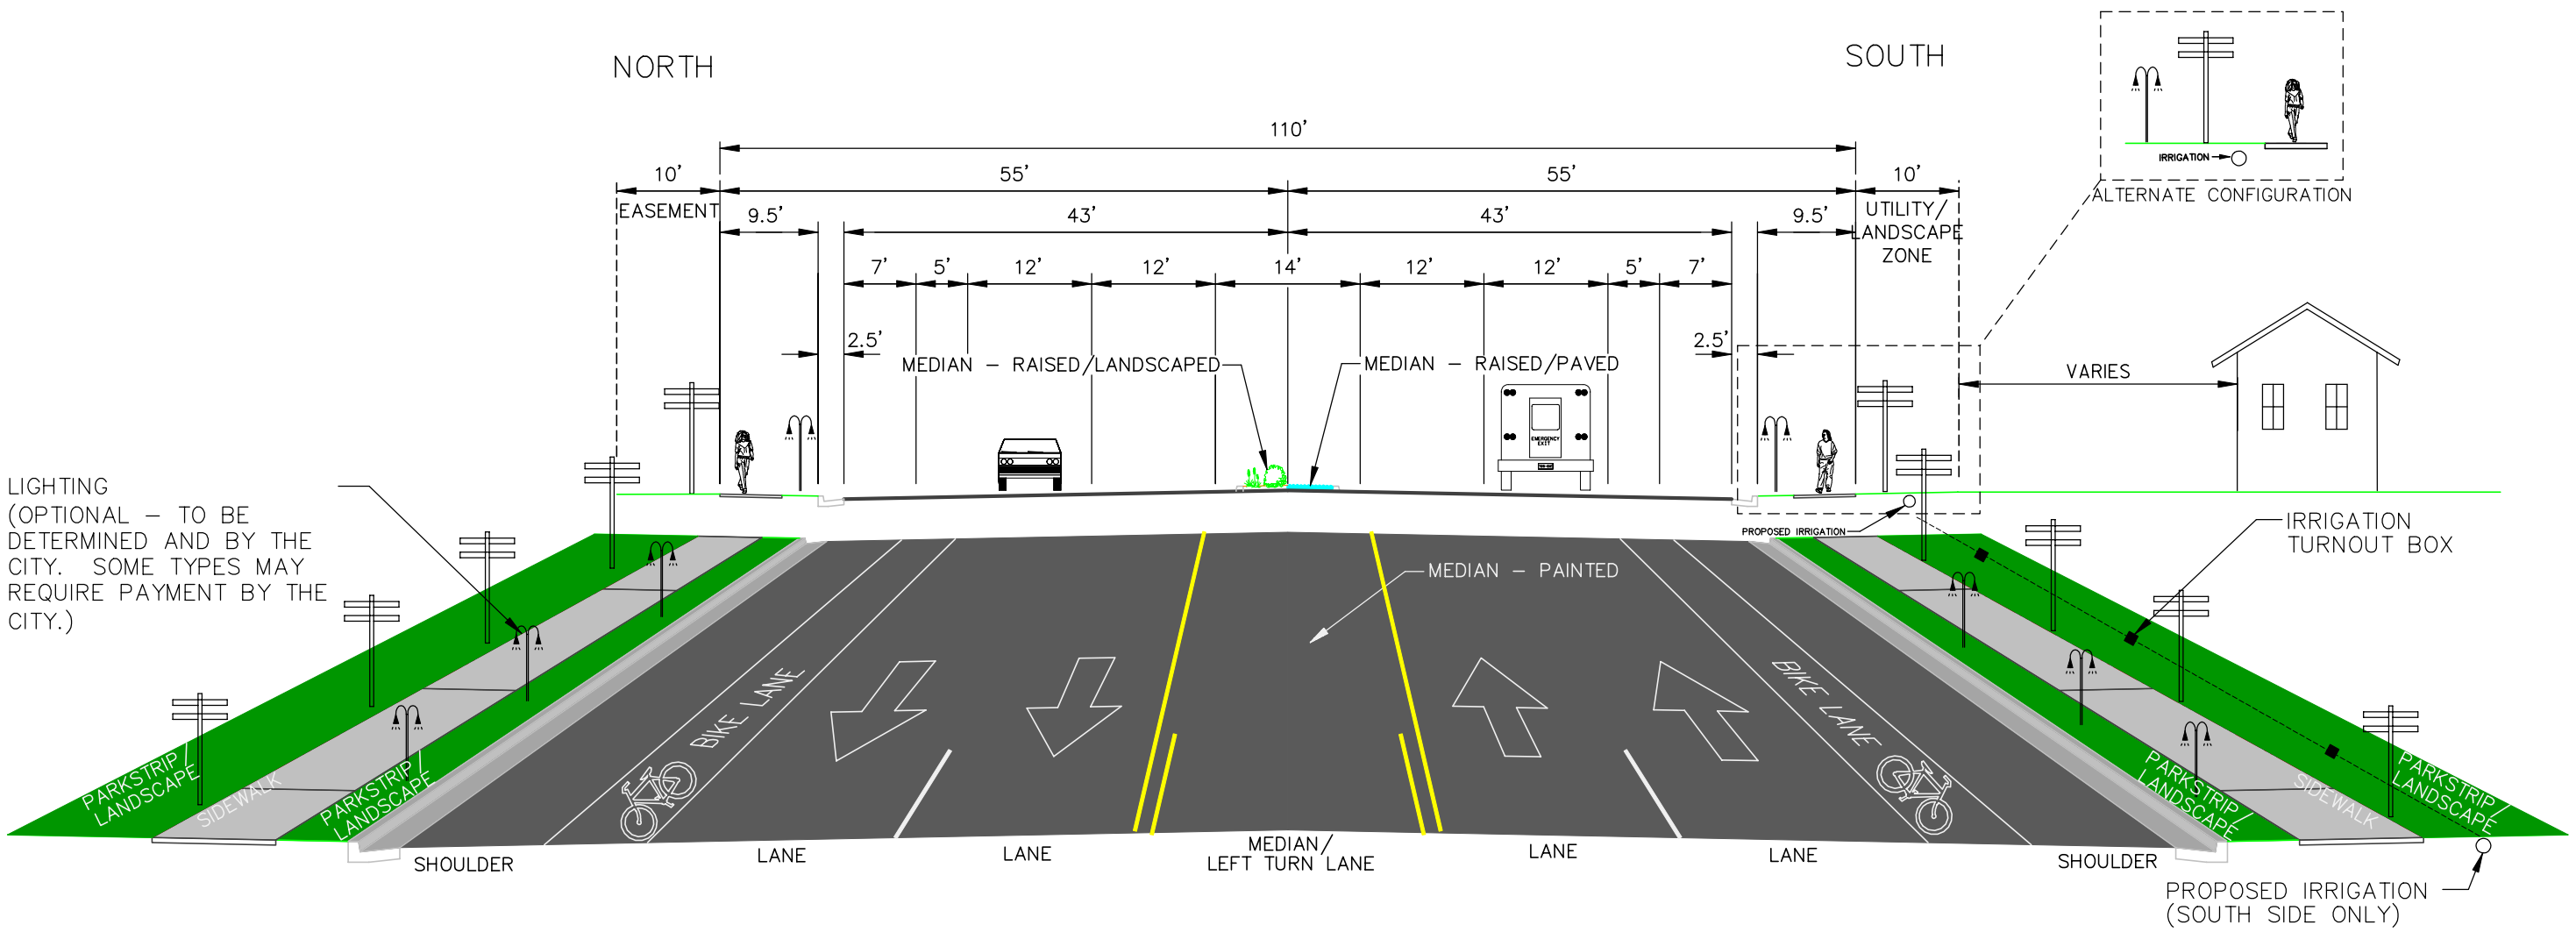
DESIGN SPEED 45 mph