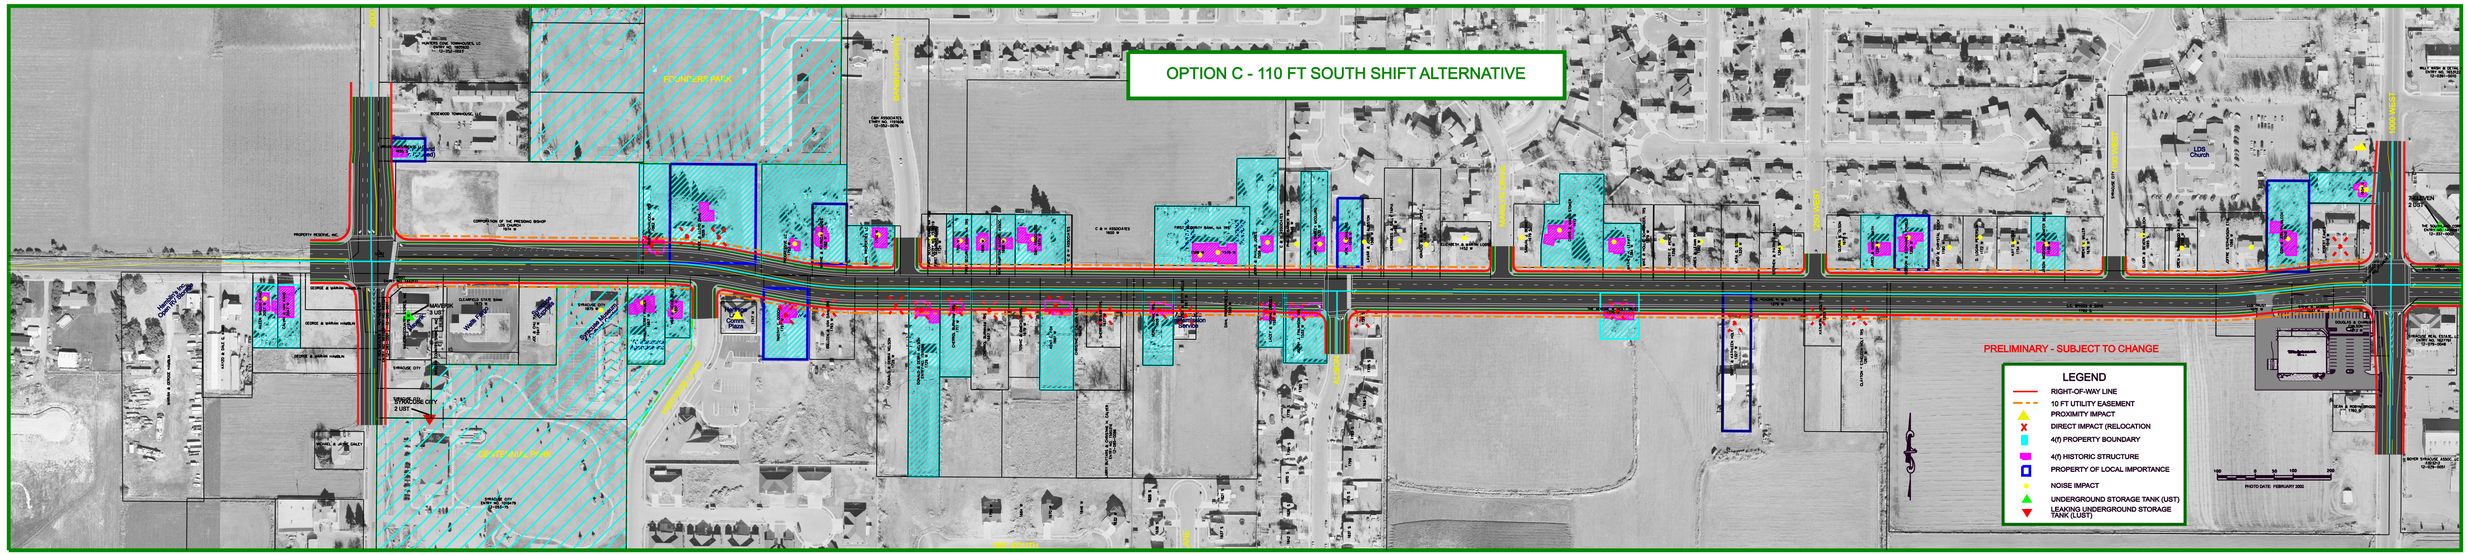
OPTION C - 110 FT SOUTH SHIFT ALTERNATIVE
PRELIMINARY - SUBJECT TO CHANGE
LEGEND
RIGHT-OF-WAY LINE
10 FT UTILITY EASEMENT
PROXIMITY IMPACT
DIRECT IMPACT (RELOCATION
4(f) PROPERTY BOUNDARY
4(f) HISTORIC STRUCTURE
PROPERTY OF LOCAL IMPORTANCE
NOISE IMPACT
UNDERGROUND STORAGE TANK (UST)
LEAKING UNDERGROUND STORAGE TANK (LUST)
PHOTO DATE: FEBRUARY 2002

OPTION D - 110 FT NORTH SHIFT ALTERNATIVE
PRELIMINARY - SUBJECT TO CHANGE
LEGEND
RIGHT-OF-WAY LINE
10 FT UTILITY EASEMENT
PROXIMITY IMPACT
DIRECT IMPACT (RELOCATION
4(f) PROPERTY BOUNDARY
4(f) HISTORIC STRUCTURE
PROPERTY OF LOCAL IMPORTANCE
NOISE IMPACT
UNDERGROUND STORAGE TANK (UST)
LEAKING UNDERGROUND STORAGE TANK (LUST)
PHOTO DATE: FEBRUARY 2002