Mountain View Corridor
Utah County
1900 South Typical Section

MOUNTAIN VIEW CORRIDOR

ENVIRONMENTAL IMPACT STATEMENT

Figure 5-D

Utah County
1900 South
Arterial
Typical Sections

May 2005

Assumed Characteristics

1. Residential area with properties backing the roadway
2. Access only from local roads and arterials (no driveways)
3. Signal spacing greater than or equal to 1/2 mile
4. Sidewalk on both sides of road
5. Pedestrian bridge or pedestrian signal required for cross-street pedestrian access when not at signal
6. Street coordinates are Lehi City based

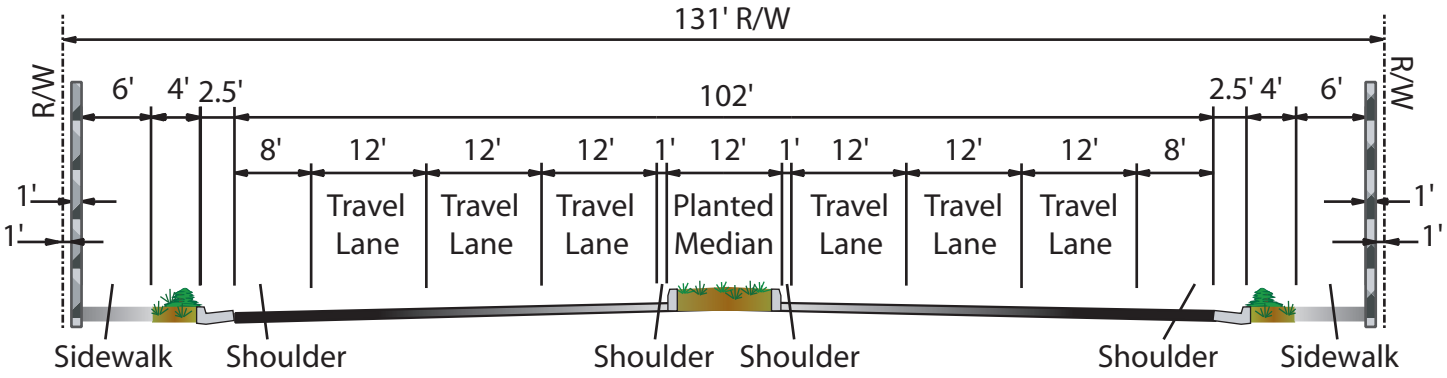

7 Lane Arterial With Noise Walls
Design Speed = 45mph

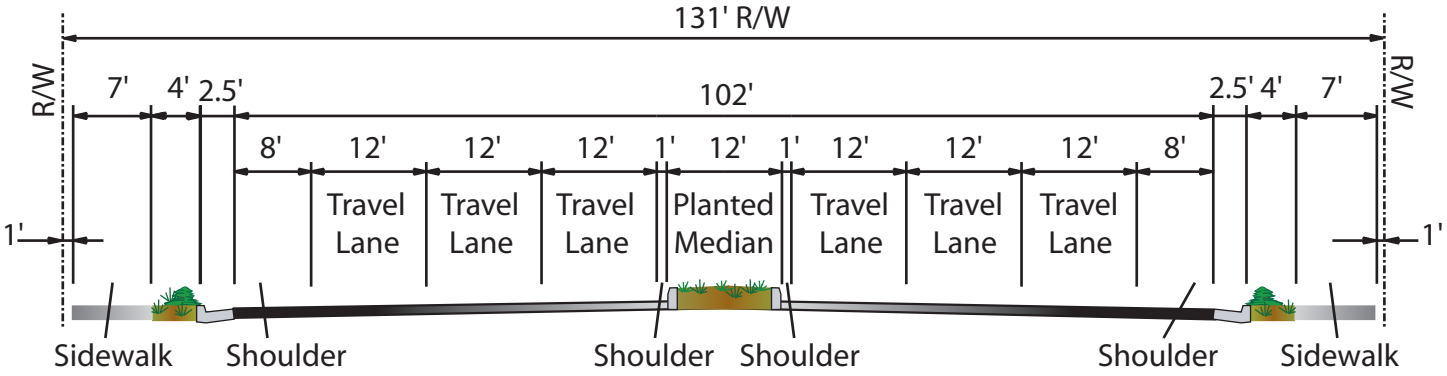

7 Lane Arterial Without Noise Walls
Design Speed = 45mph