APPROVED UDOT REG 3

SIG. _____

TITLE REG. 3 PERMITS OFFICER

DATE _____

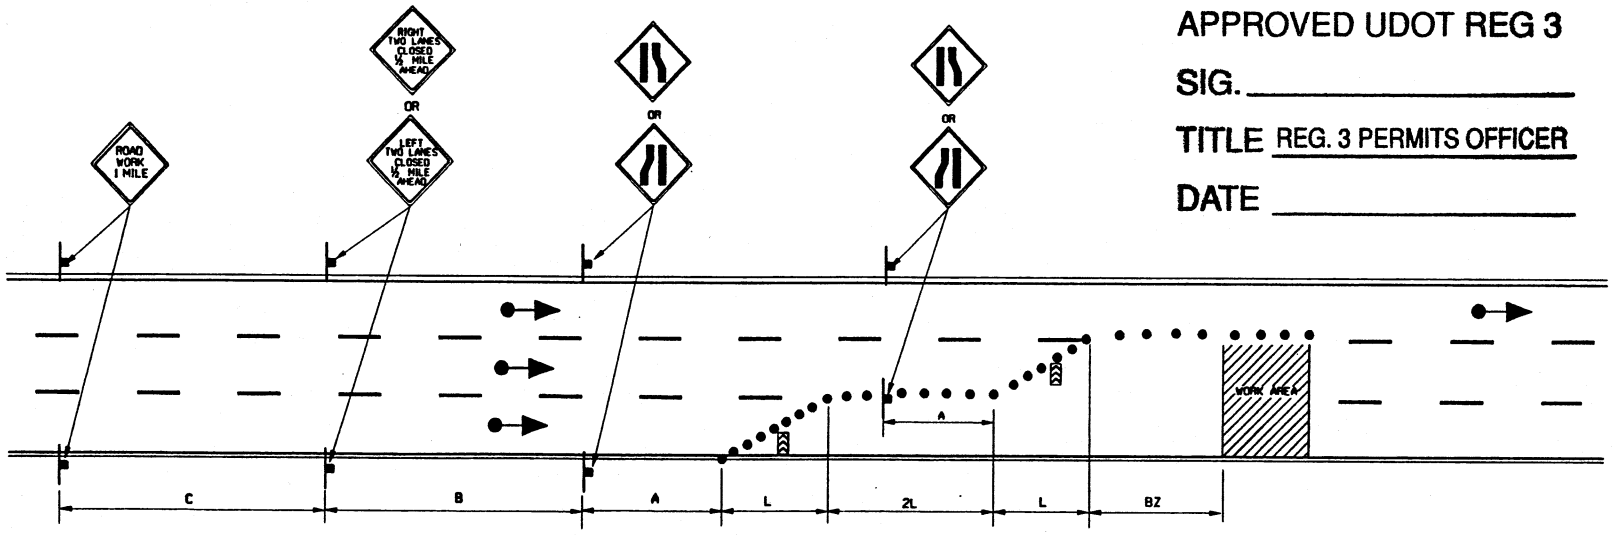


TWO LANES CLOSURE
( DETAIL M )

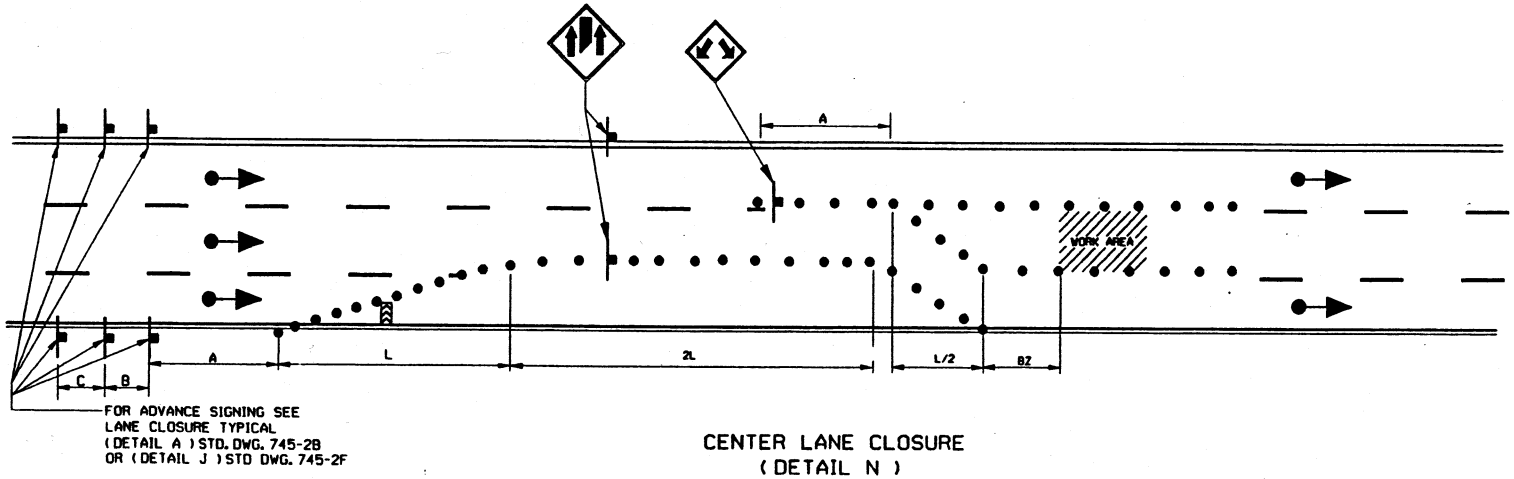


CENTER LANE CLOSURE
( DETAIL N )

ALL DIMENSIONS ARE SHOWN IN METERS ( m ) UNLESS OTHERWISE NOTED.